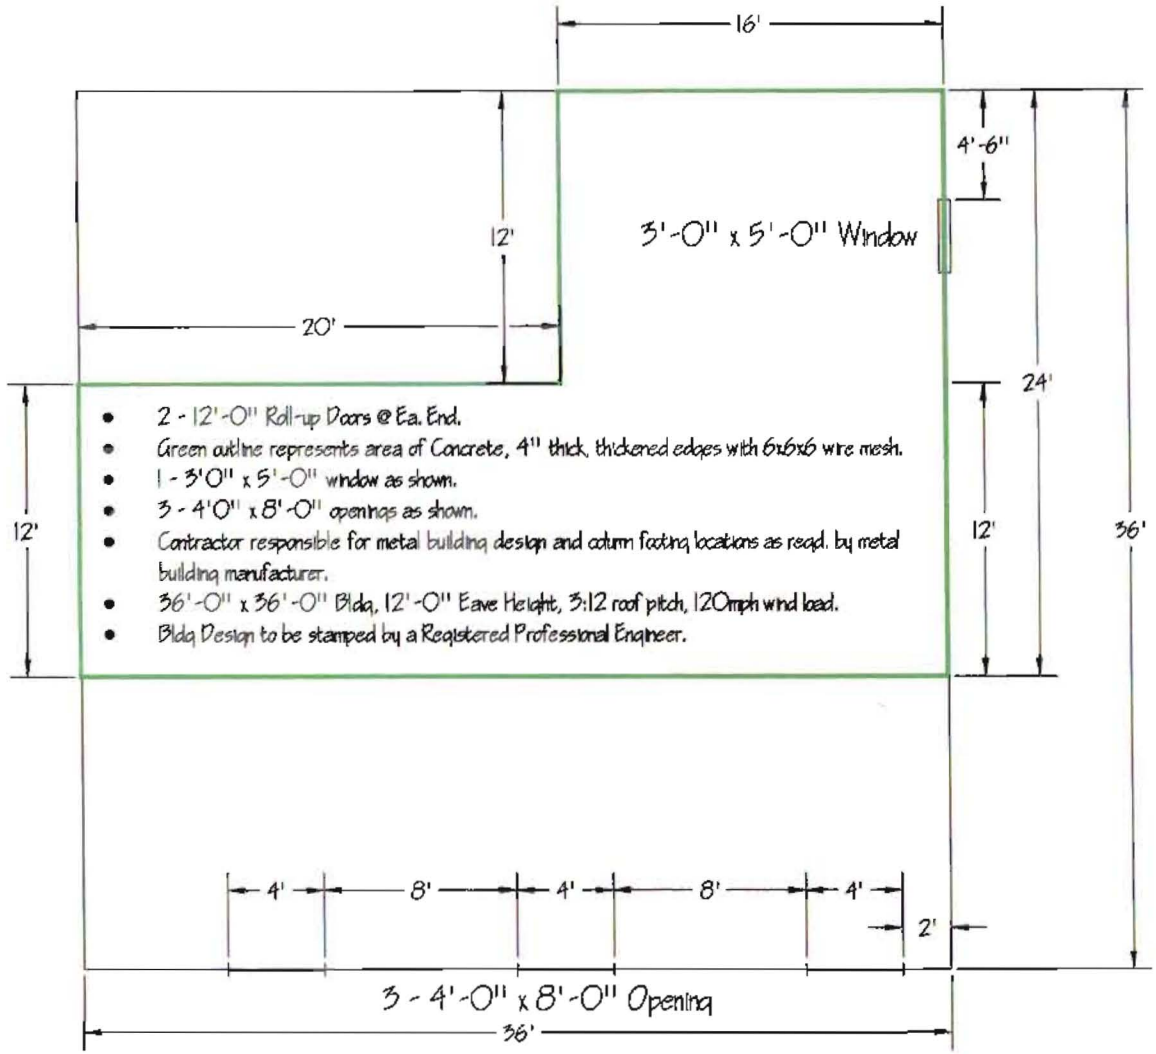

- 2 - 12'-0" Roll-up Doors @ Ea. End.
- Green outline represents area of Concrete, 4" thick, thickened edges with 6x6x6 wire mesh.
- 1 - 3'0" x 5'-0" window as shown.
- 3 - 4'0" x 8'-0" openings as shown.
- Contractor responsible for metal building design and column footing locations as reqd. by metal building manufacturer.
- 36'-0" x 36'-0" Bldg, 12'-0" Eave Height, 3:12 roof pitch, 120mph wind load.
- Bldg Design to be stamped by a Registered Professional Engineer.

DATE: 6/7/07	PREPARED BY: JEFFERSON COUNTY ENGINEERING DEPARTMENT	SHEET 1 OF 1	
DRAWN BY. R.W.		DWG. #	

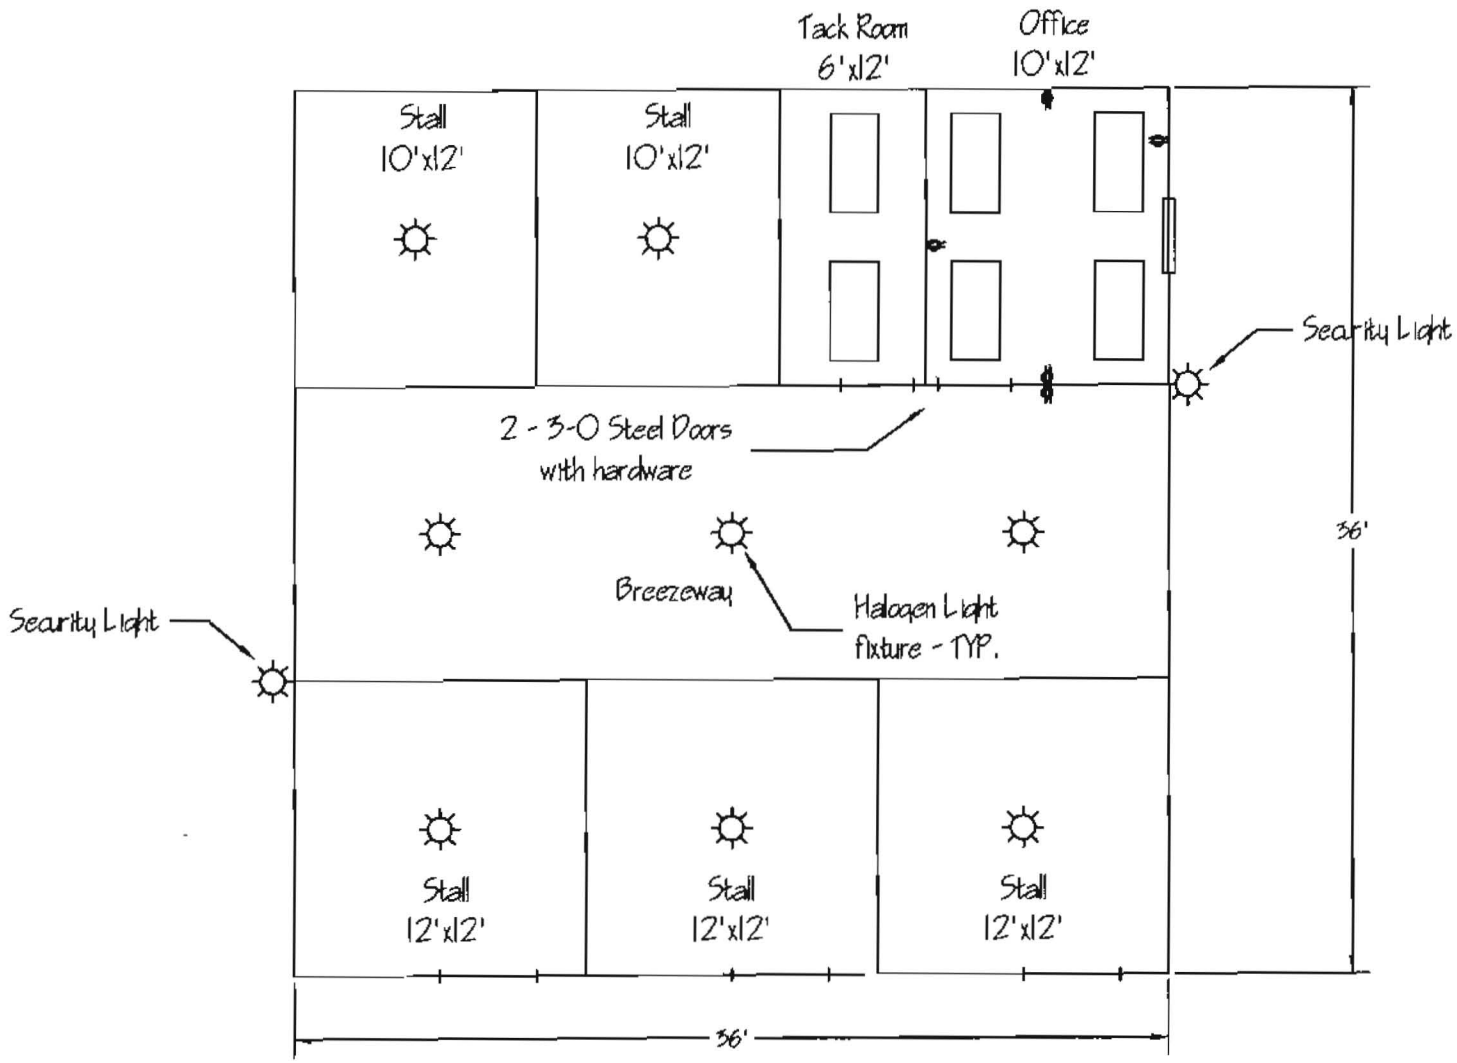

DATE: 6/7/07	PREPARED BY: JEFFERSON COUNTY ENGINEERING DEPARTMENT	SHEET 2 OF 2
DRAWN BY: R.W.		DWG. #